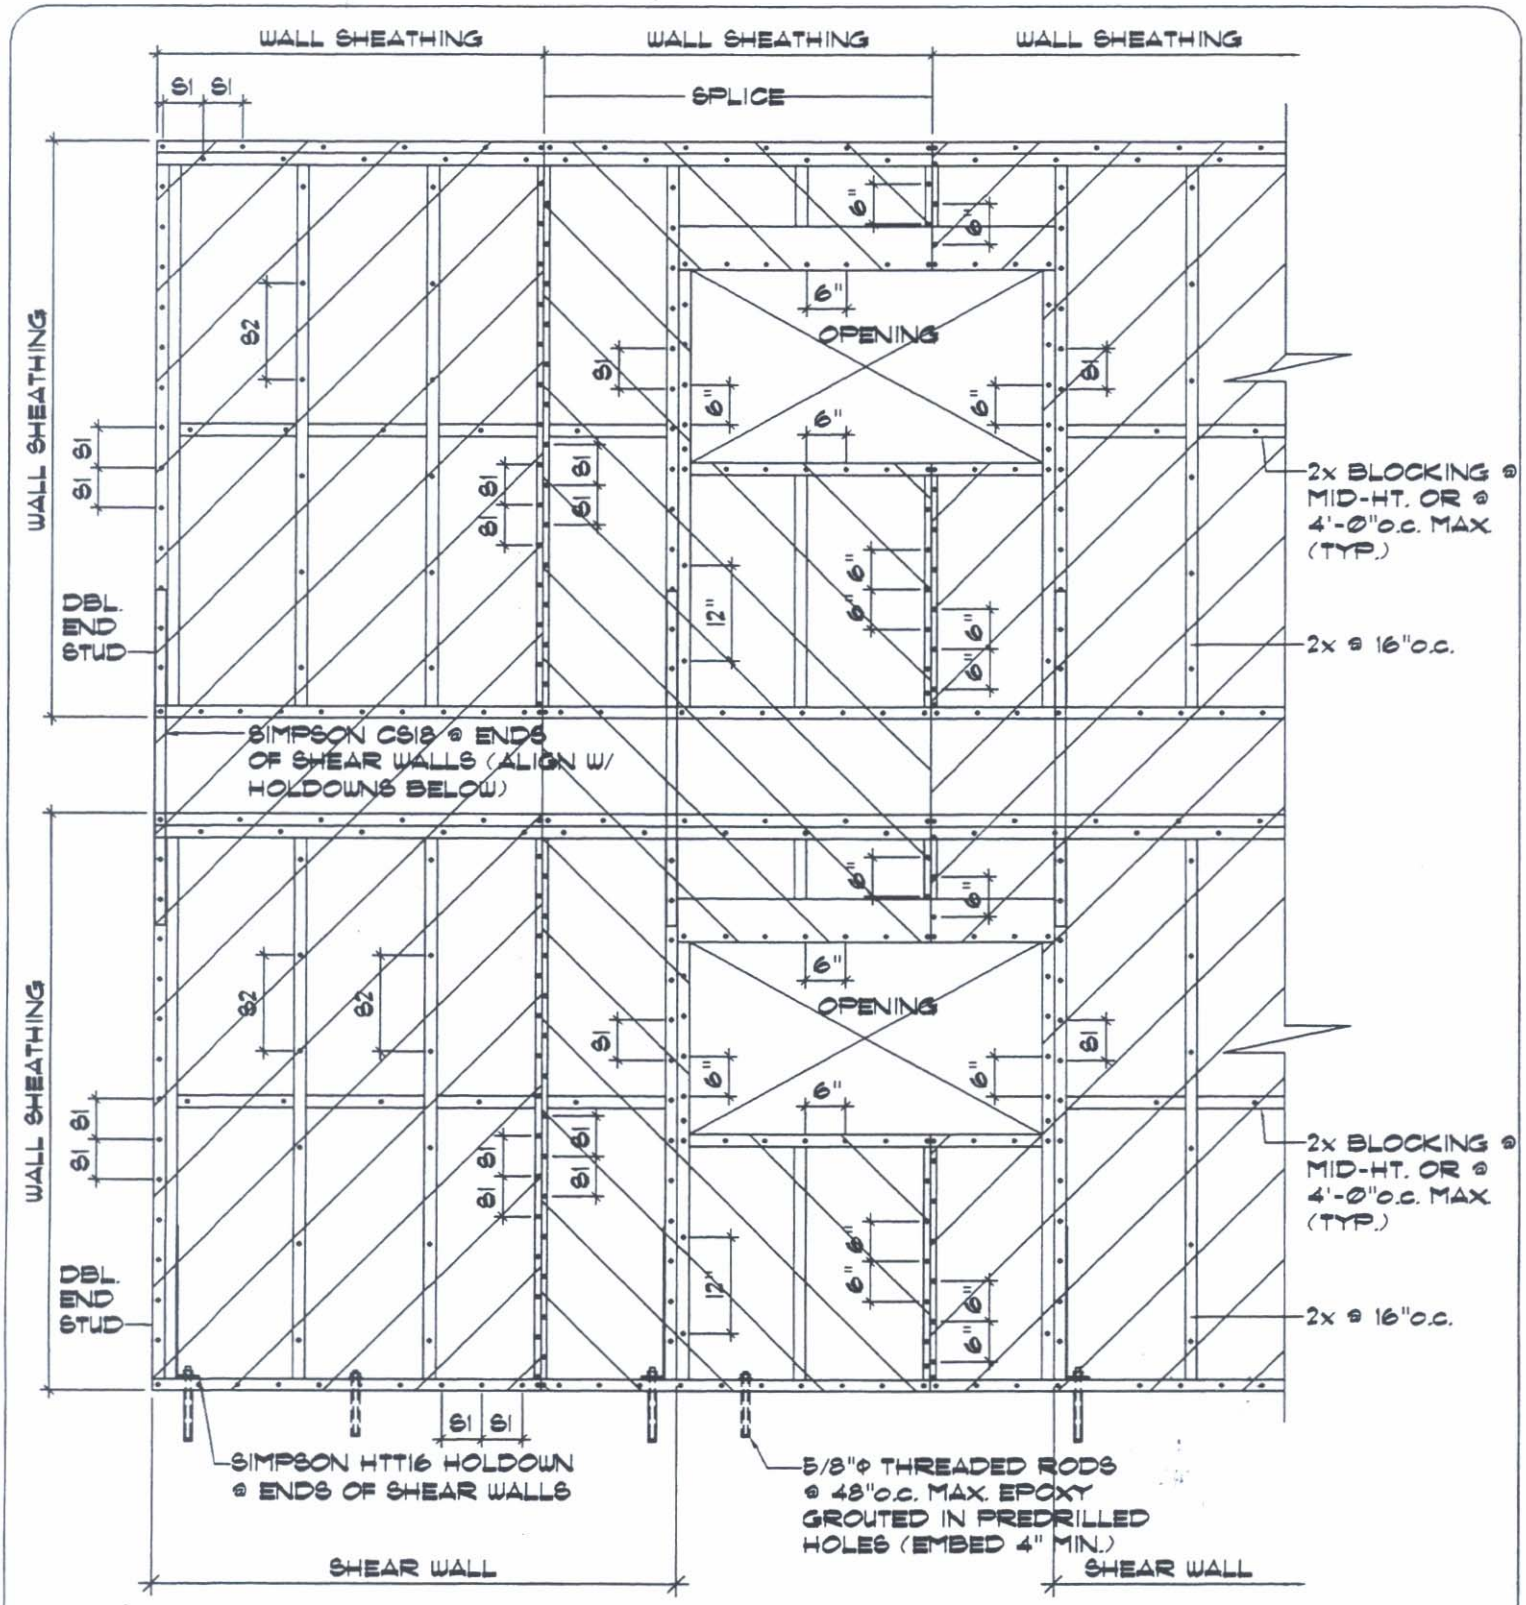

ELEVATION

NOTES:

1. FOR BALANCE OF NOTES, SEE DRAWING NO. 1B.

TYP. WALL SHEATHING NAILING DETAIL	SEISMIC ZONE	WIND EXPOSURE	DRAWING NUMBER
	4		2B